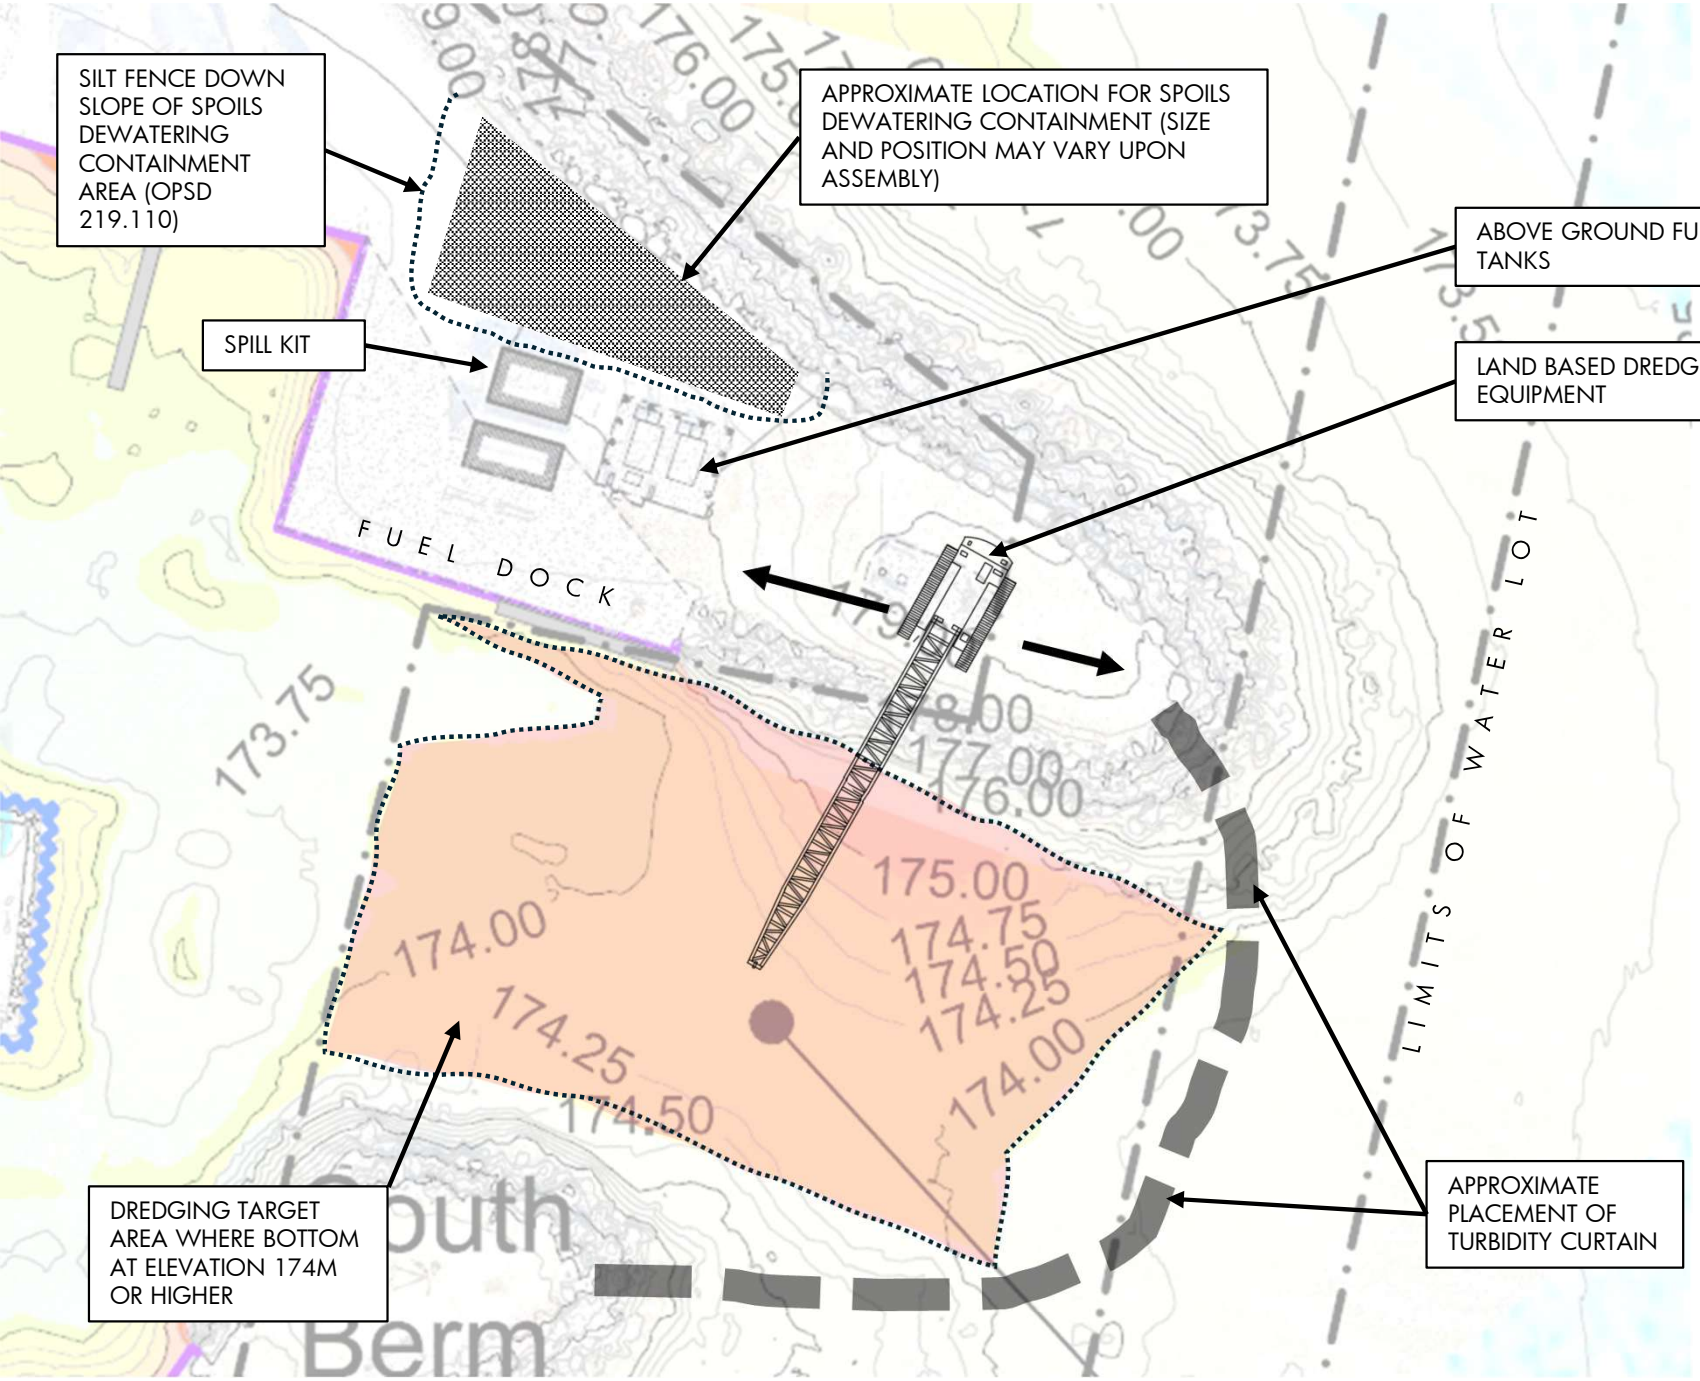

GEORGIAN YACHT CLUB

2026 DREDGING PROJECT

2475 3RD AVE W, OWEN SOUND, ON N4K 4S7

2	2026-03-22	ADDED SIL T FENCE
1	2026-02-07	ISSUED FOR COMMENT
0	2026-02-06	ISSUED FOR COMMENT

NORTH

GENERAL ARRANGEMENT DRAWING

DO NOT SCALE. ARRANGEMENT IS REPRESENTATIVE. EXACT LOCATIONS AND EQUIPMENT MAY DIFFER